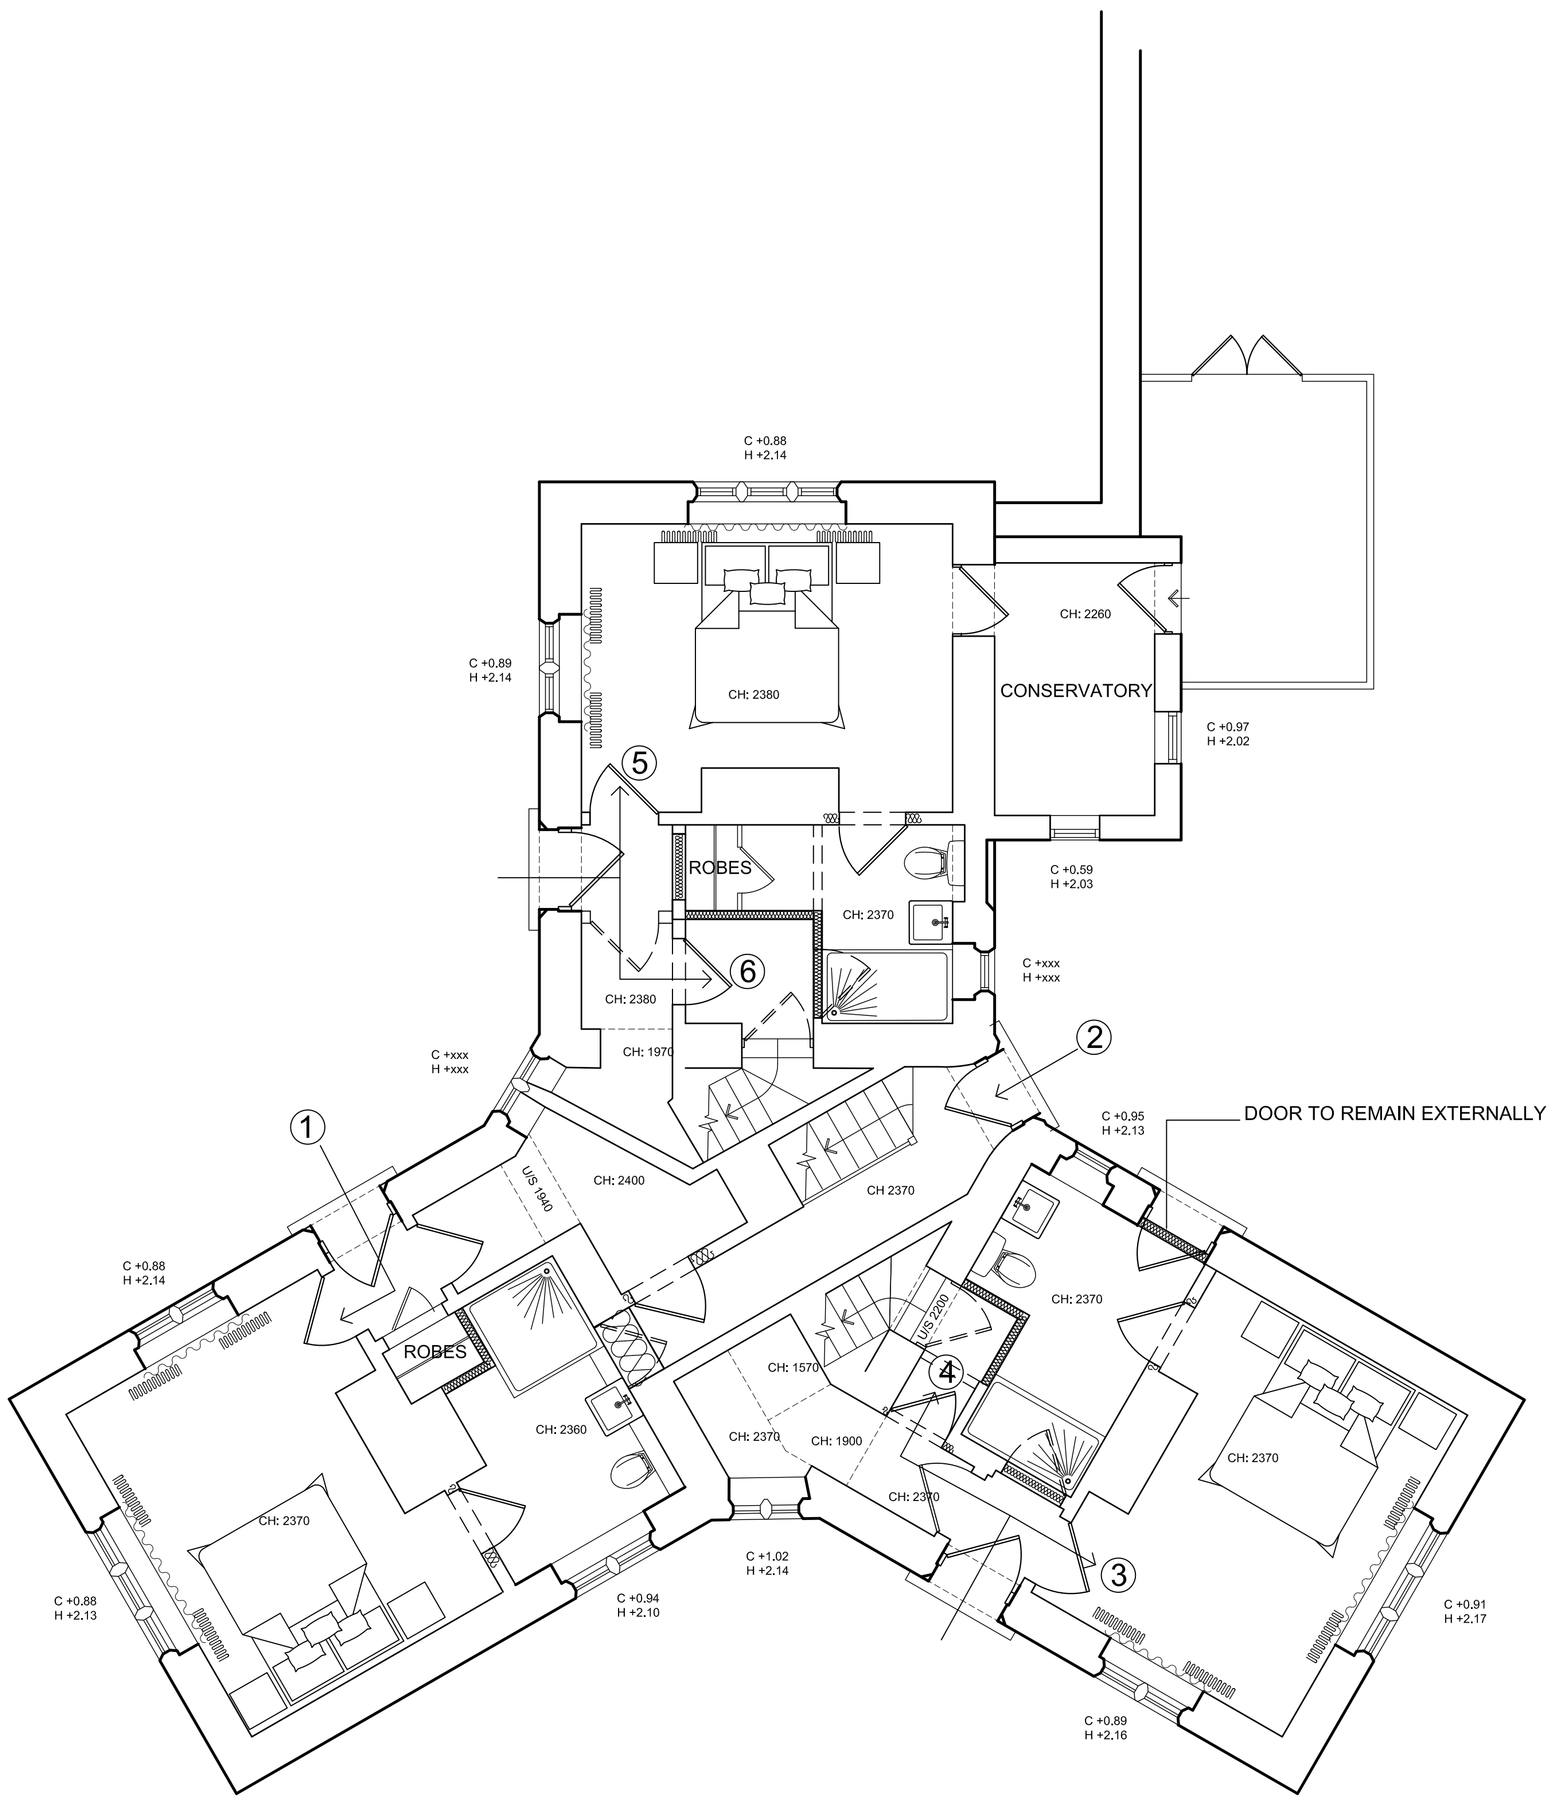

LEGEND

EXISTING TO BE REMOVED

NEW WALL

Copyright, this drawing is the property of Trevillion Interiors. Its copyright and design content is reserved by them and the drawing is issued on the condition that it is not copied, reproduced, retained or disclosed to any other unauthorised person, either wholly or in part without the consent in writing of Trevillion Interiors.
This drawing may incorporate information from other professions. Trevillion Interiors can not accept responsibility for the integrity and accuracy of such information. Any clarification and/or additions that are required appertaining to such information should be sought from the relevant profession or their appointed representative.
Contractors must check all dimensions on site. Only figured dimensions are to be worked from. Discrepancies must be reported immediately to the designer before proceeding.
All dimensions from finished floor level including carpet or hard flooring finish unless otherwise stated.

REV	DATE	COMMENTS
/	00.00.0000	-

ISSUED FROM THE ENFIELD OFFICE A1

TREVILLION
interiors
B. M. TREVILLION INTERIORS LTD
12 LADYSMITH ROAD, ENFIELD, EN1 3AA. TEL: 020 - 8367 9494 FAX: 020 - 8367 7785
E-mail: admin@trevillion.co.uk

CLIENT: DEVONSHIRE HOTELS

PROJECT TITLE: DOVE COTTAGES: BEELEY

DRAWING TITLE: PROPOSED GROUND FLOOR LAYOUT

PROJECT NO 3877

DRAWING NO 201

DRAWN BY: SS DATE: 08.07.11

SHEET

STATUS:

REVISION /

SCALE: 1:50@ A1